Name of work : Construction of CC road at Harohalli village in chowdeshwari ward no -02 of yelahanka sub division.

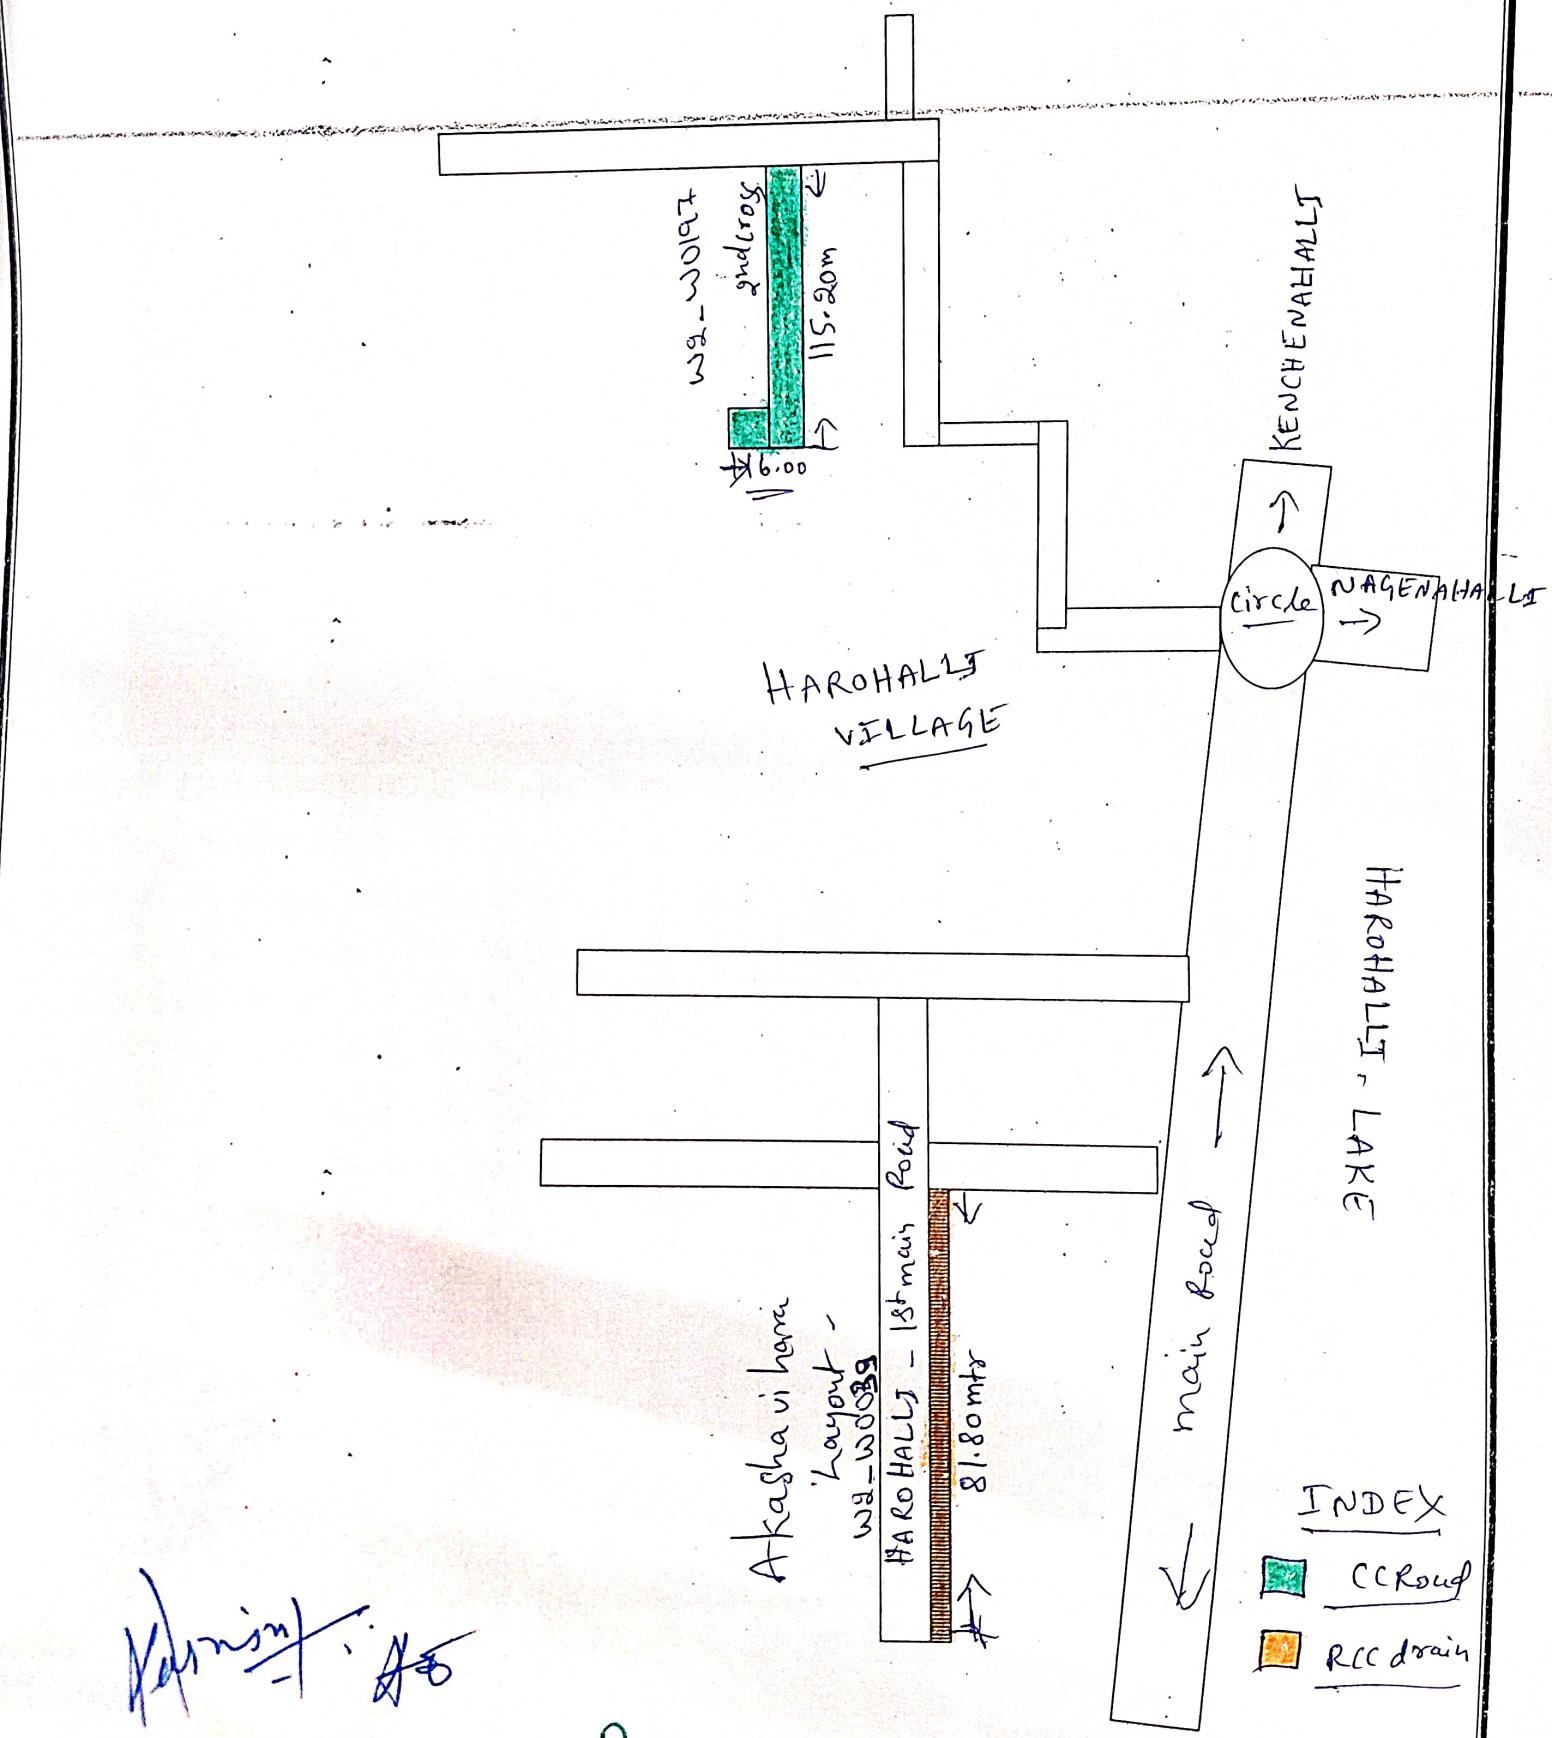

Asst. Executive Engineer
Yelahanka Sub. Divisor